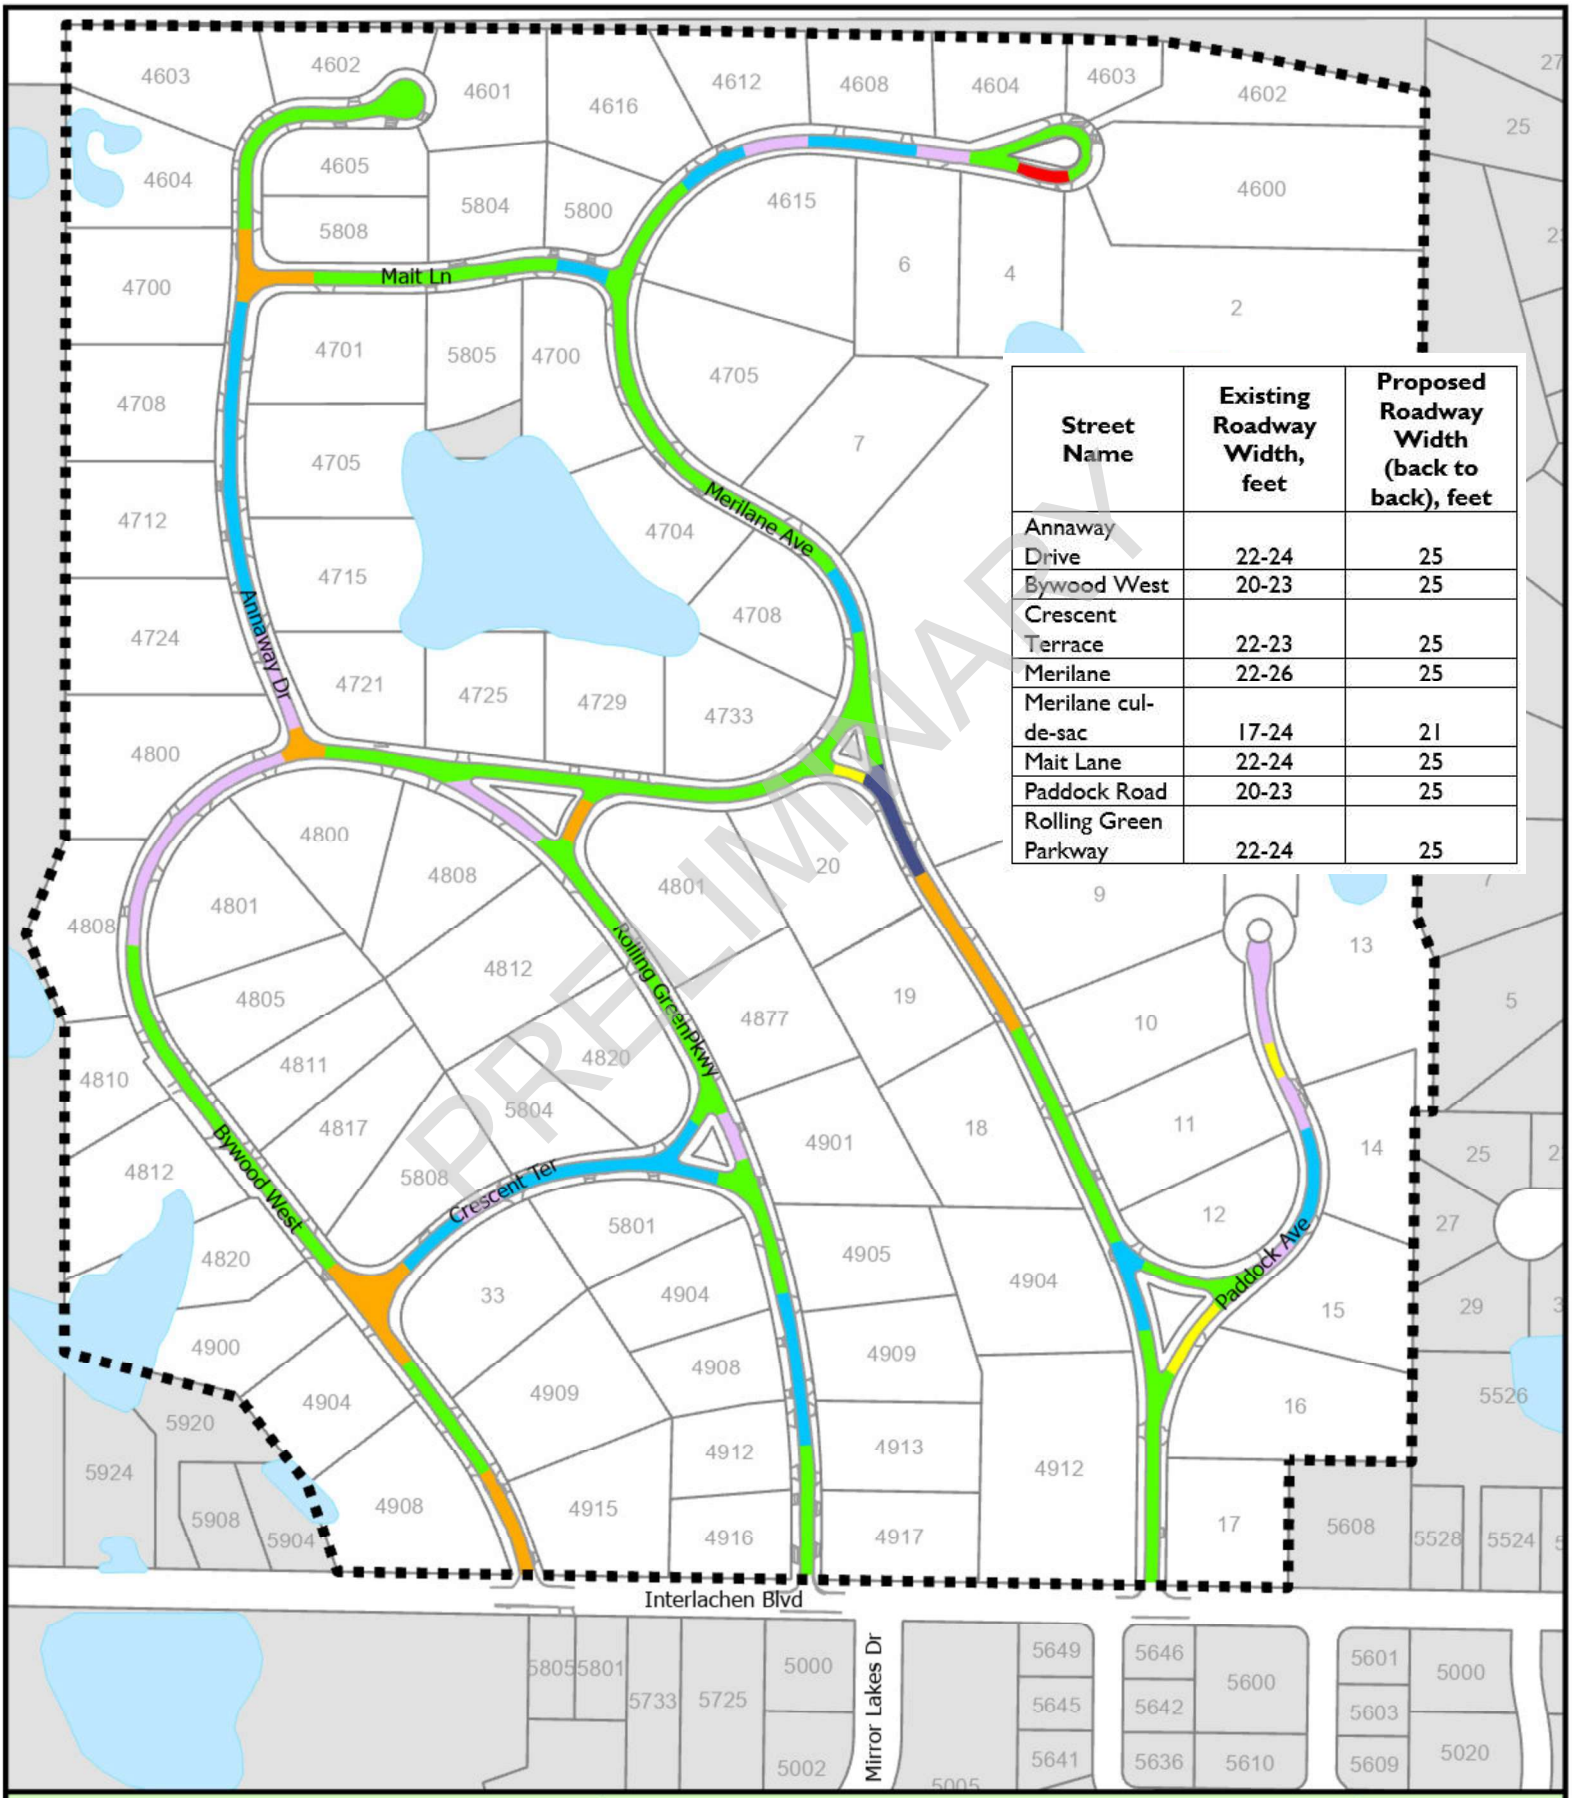


Street Name	Existing Roadway Width, feet	Proposed Roadway Width (back to back), feet
Annaway Drive	22-24	25
Bywood West	20-23	25
Crescent Terrace	22-23	25
Merilane	22-26	25
Merilane cul-de-sac	17-24	21
Mait Lane	22-24	25
Paddock Road	20-23	25
Rolling Green Parkway	22-24	25

2027 Project Area
Rolling Green Neighborhood
Street Width
Improvement No. BA-469

Legend

- DECREASE OF 1' TO 2' (0.5' TO 1' EACH SIDE)
- DECREASE OF 0' TO 1' (0' TO 0.5' EACH SIDE)
- INCREASE OF 0' TO 1' (0' TO 0.5' EACH SIDE)
- INCREASE OF 1' TO 2' (0.5' TO 1' EACH SIDE)
- INCREASE OF 2' TO 3' (1' TO 1.5' EACH SIDE)
- INCREASE OF 3' TO 4' (1.5' TO 2' EACH SIDE)
- INCREASE OF 4' TO 5' (2' TO 2.5' EACH SIDE)

NOTE: STREET WIDTH CHANGE DIMENSION ASSUMED THE SAME AMOUNT OF PROPOSED CHANGE ON EACH SIDE OF EXISTING STREET.

N W E S

Public Works Dept
November 2026