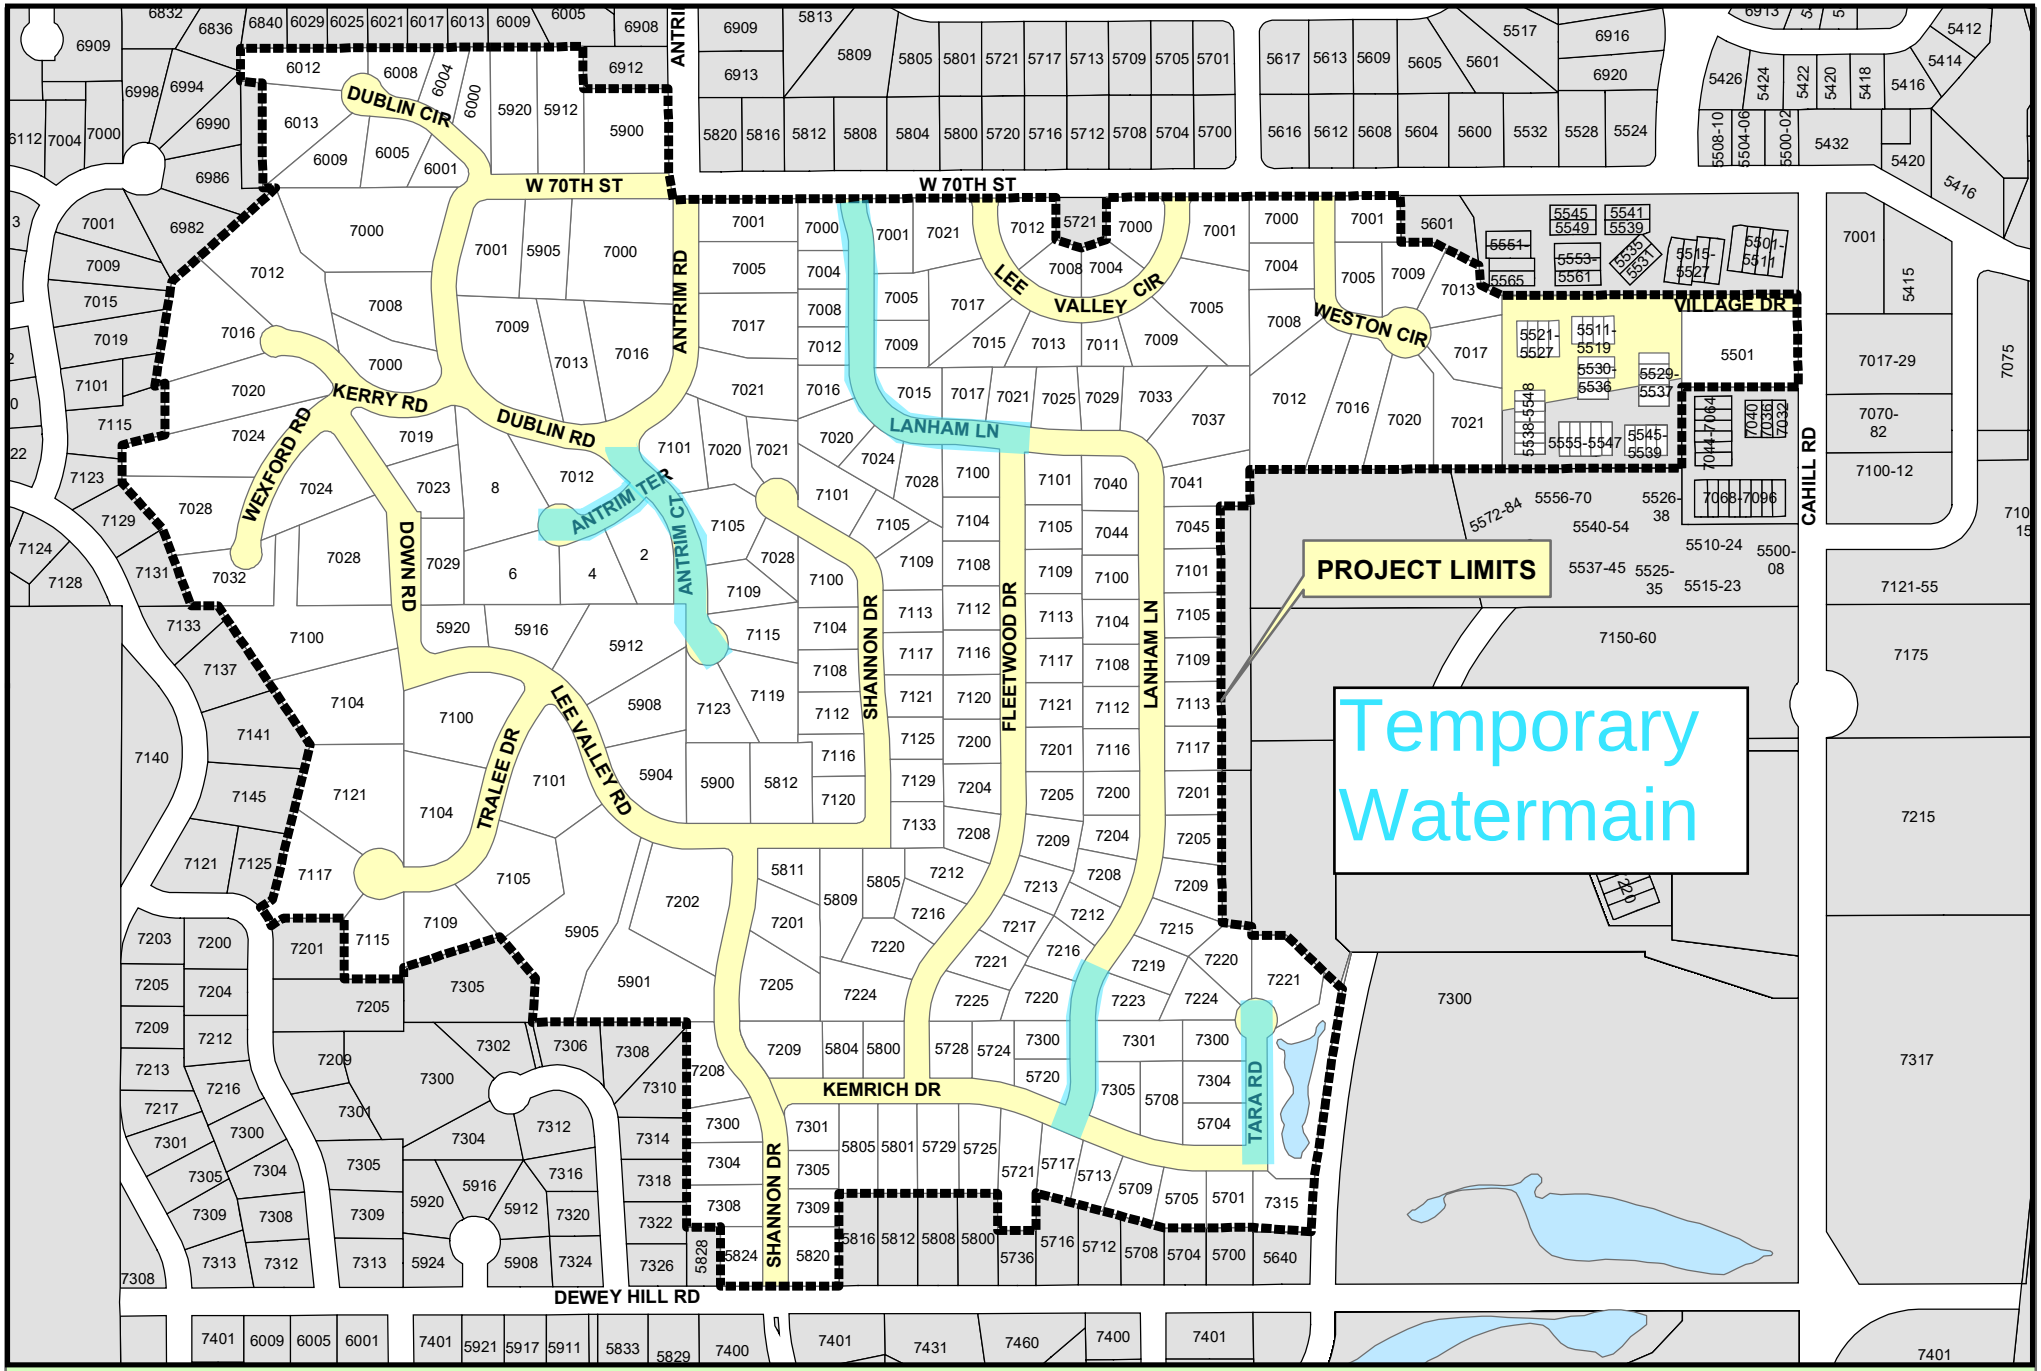


2026 Project Area
Prospect Knolls ACD Neighborhood
Roadway Reconstruction
Improvement No. BA-458

Engineering Dept
November 2025